STRUCTURAL ROOF CURB INSTALLED ON TOP OF EXISTING OR NEW METAL DECK WITH SUPPORT FRAMING

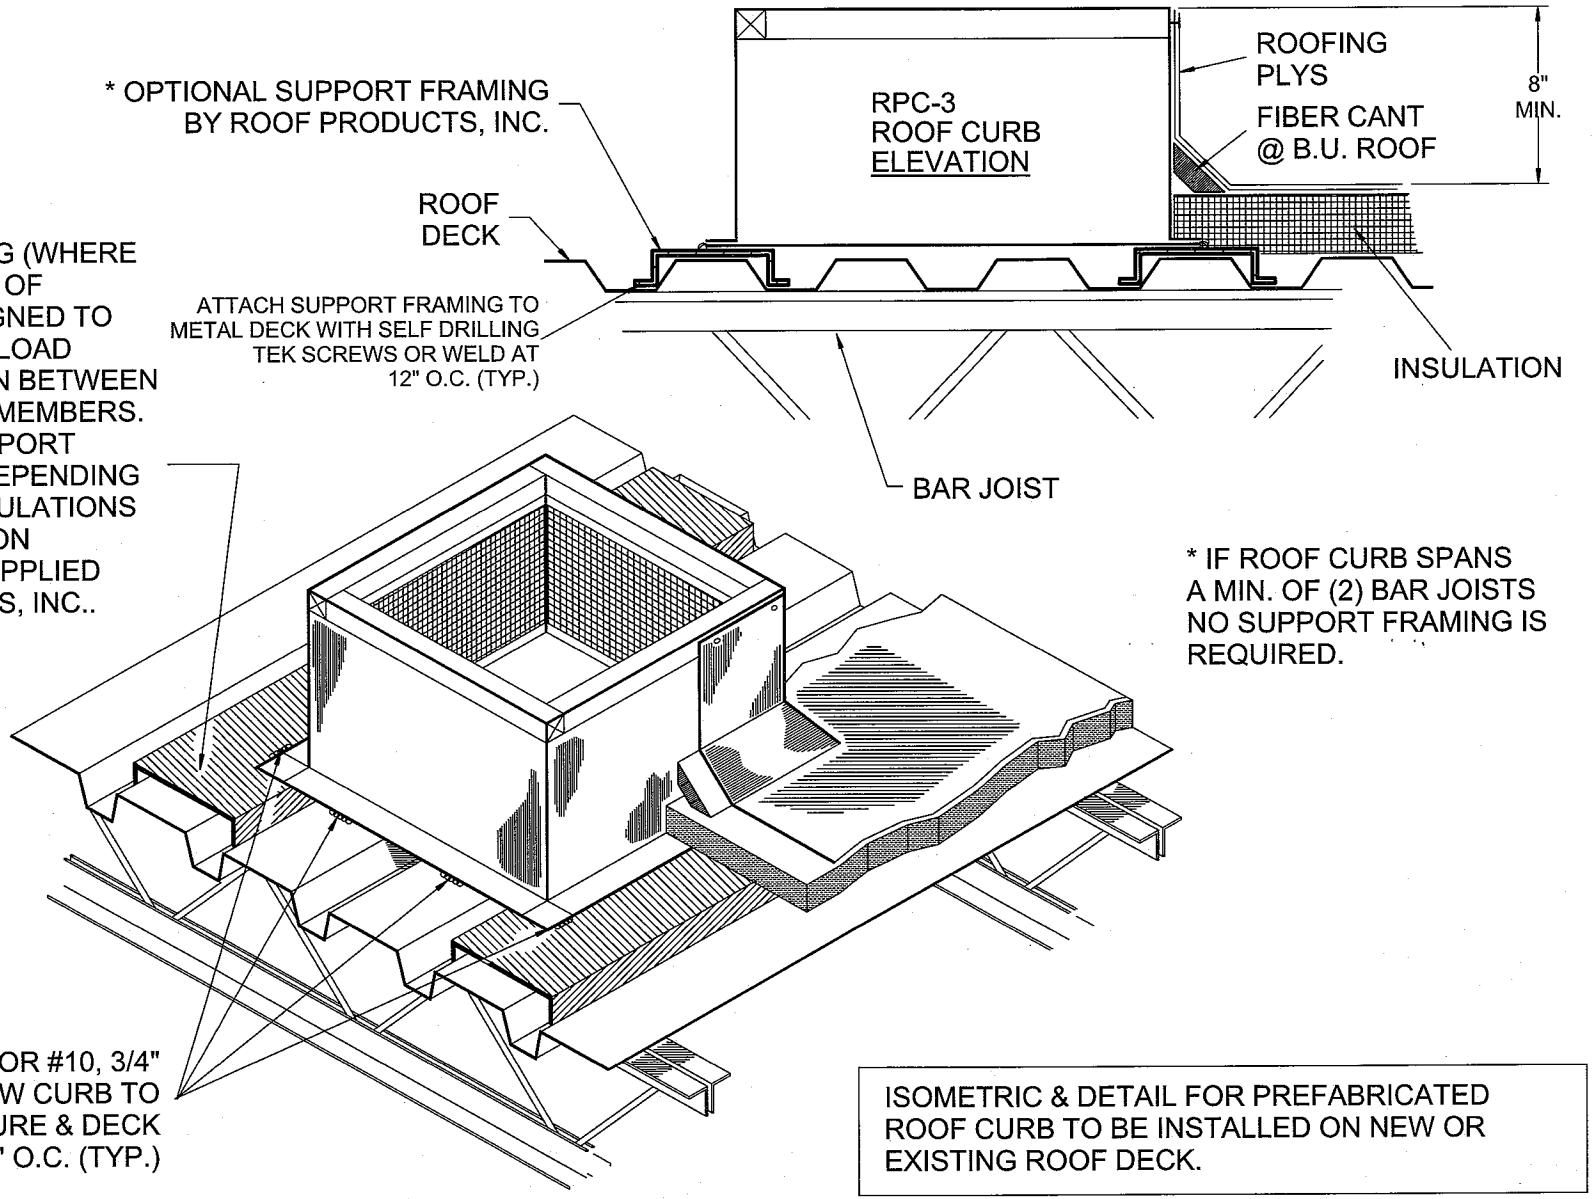

ISOMETRIC & DETAIL FOR PREFABRICATED ROOF CURB TO BE INSTALLED ON NEW OR EXISTING ROOF DECK.

FIGURE 11

ROOF PRODUCTS, INC.
1-800-262-6669